



## 305/1 University Road Miranda NSW

2 2 1

Live the Modern Lifestyle in the popular Verdana Building!

This stunning 2-bedroom apartment is a contemporary gem, featuring a unique layout offering everything you desire:

- 2 spacious carpeted bedrooms
- 2 bathrooms for added convenience
- Main bedroom features walk in robe & ensuite
- Elegant timber flooring in the living areas adds warmth and style
- Enjoy a spacious, well-equipped kitchen with gas cooking, dishwasher and stone benchtops
- Large hallway divides the bedrooms from the living area and offers ample storage space

[For full version visit the website](https://www.harwoodproperty.com.au/lease/nsw/sutherland/miranda/residential/apartment/8147529)



**Type** : Apartment  
**Price** : \$800 per week  
**View** : <https://www.harwoodproperty.com.au/lease/nsw/sutherland/miranda/residential/apartment/8147529>



**Chantelle Bliss**  
02 9531 0013





**Ally Harper**  
02 9531 0013

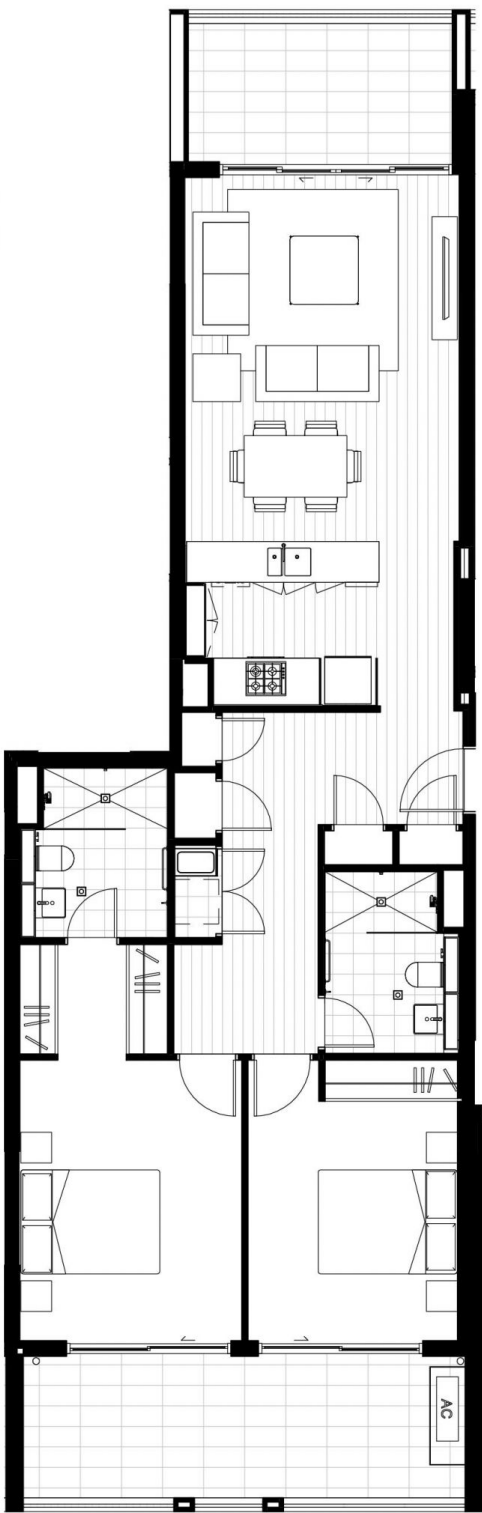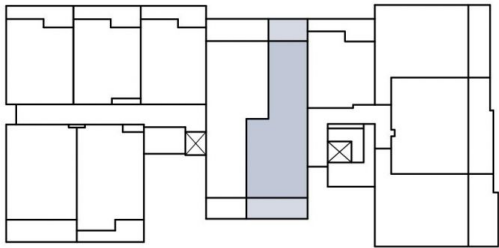

**2 BEDROOM UNIT**

UNIT: 305  
REFER TO STRATA  
PLANS FOR AREAS

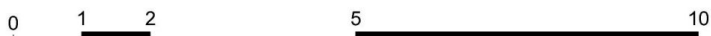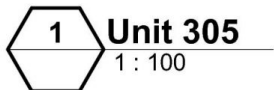

12/03/2020 10:31:38 AM

Project VERDANA MIRANDA  
Title Floor Plan Unit 305  
Scale As Shown  
Date 12/03/2020

Sheet Number S4791\_ U 305  
Issue 1  
Sheet Size A4

